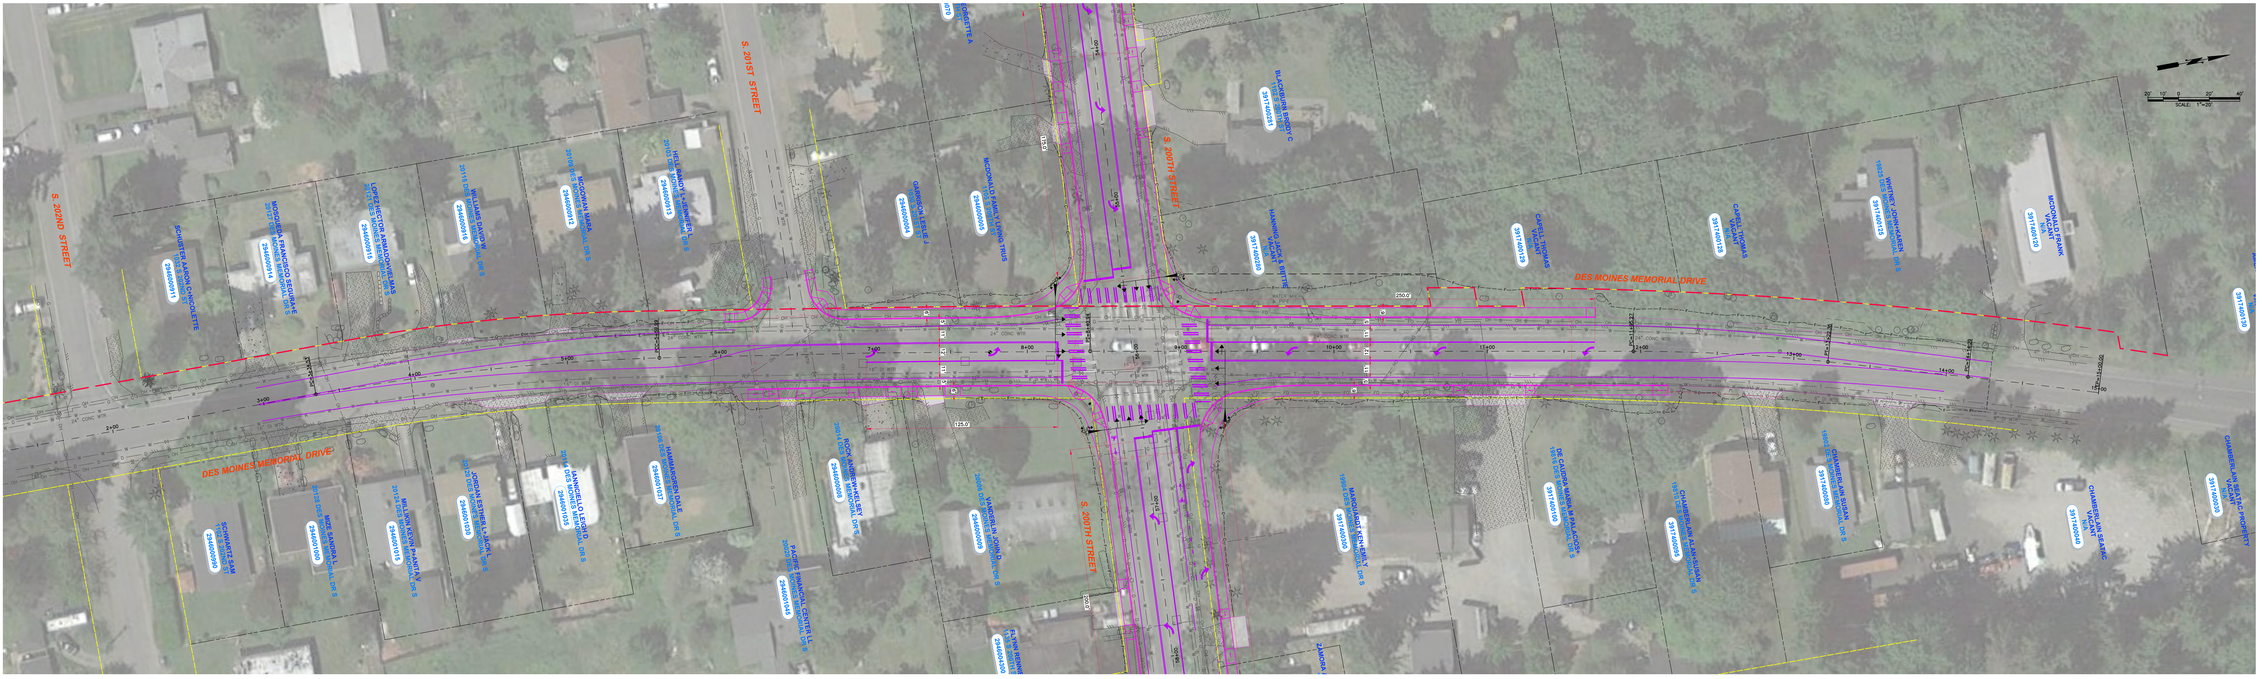

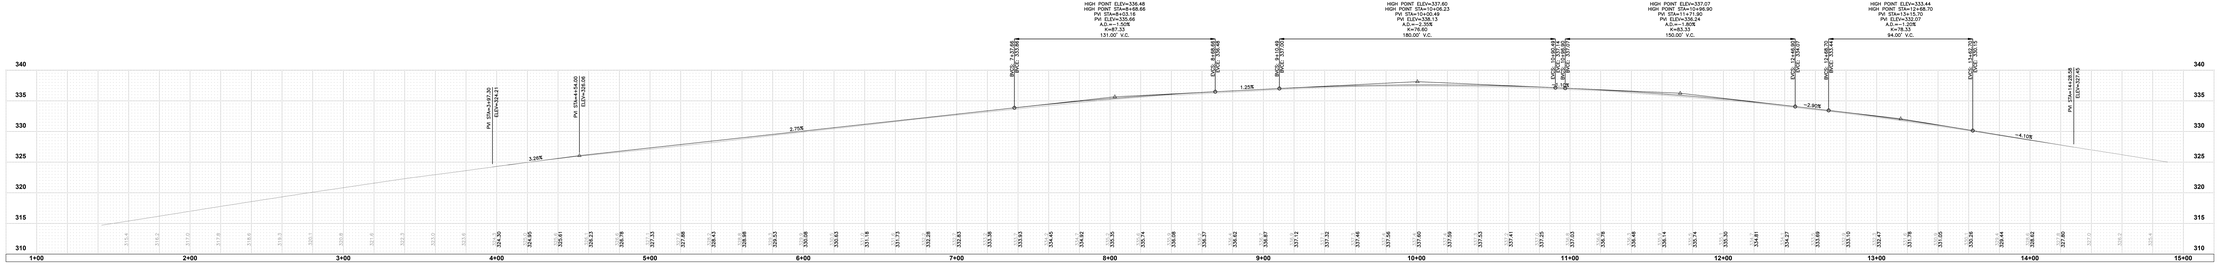

SYMBOL LEGEND

EXISTING	PROPOSED	DESCRIPTION
		EDGE OF PAVEMENT
		CURB & GUTTER
		CONCRETE SIDEWALK
		DRIVEWAY ENTRANCE
		CENTERLINE OF ALIGNMENT
		RIGHT-OF-WAY LINE
		TOP OF CUT SLOPE
		TOE OF CUT SLOPE
		STORM DRAIN (SIZE AS NOTED)
		INLET, CATCH BASIN TYPE 1
		CATCH BASIN TYPE 2
		TRAFFIC SIGNAL

EXISTING	DESCRIPTION
	BRAIL SURFACING
	CONCRETE SURFACING
	PROPERTY LINE
	CITY LIMITS
	WATER MAIN (SIZE AS NOTED)
	GAS MAIN
	SANITARY SEWER
	OVERHEAD POWER LINE
	FIBER OPTIC LINE
	ELECTRICAL CONDUIT
	FENCE
	MANHOLE

EXISTING	DESCRIPTION
	STREET LIGHT
	UTILITY POLE
	WATER VALVE
	WATER METER
	FIRE HYDRANT
	MAIL BOX
	SIGN
	JUNCTION BOX
	VAULT
	TREE (CONIFER)
	TREE (DECIDUOUS)
	MONUMENT

CITY OF SEATAC

SOUTH 200TH STREET AND DES MOINES MEMORIAL DRIVE
INTERSECTION IMPROVEMENT

PRELIMINARY PLAN AND CENTERLINE PROFILE

Gray & Osborne, Inc.
CONSULTING ENGINEERS
1130 RAINIER AVENUE SOUTH, SUITE 300
SEATTLE, WASHINGTON 98144 • (206) 284-0860

UPDATE: AUGUST 15, 2018